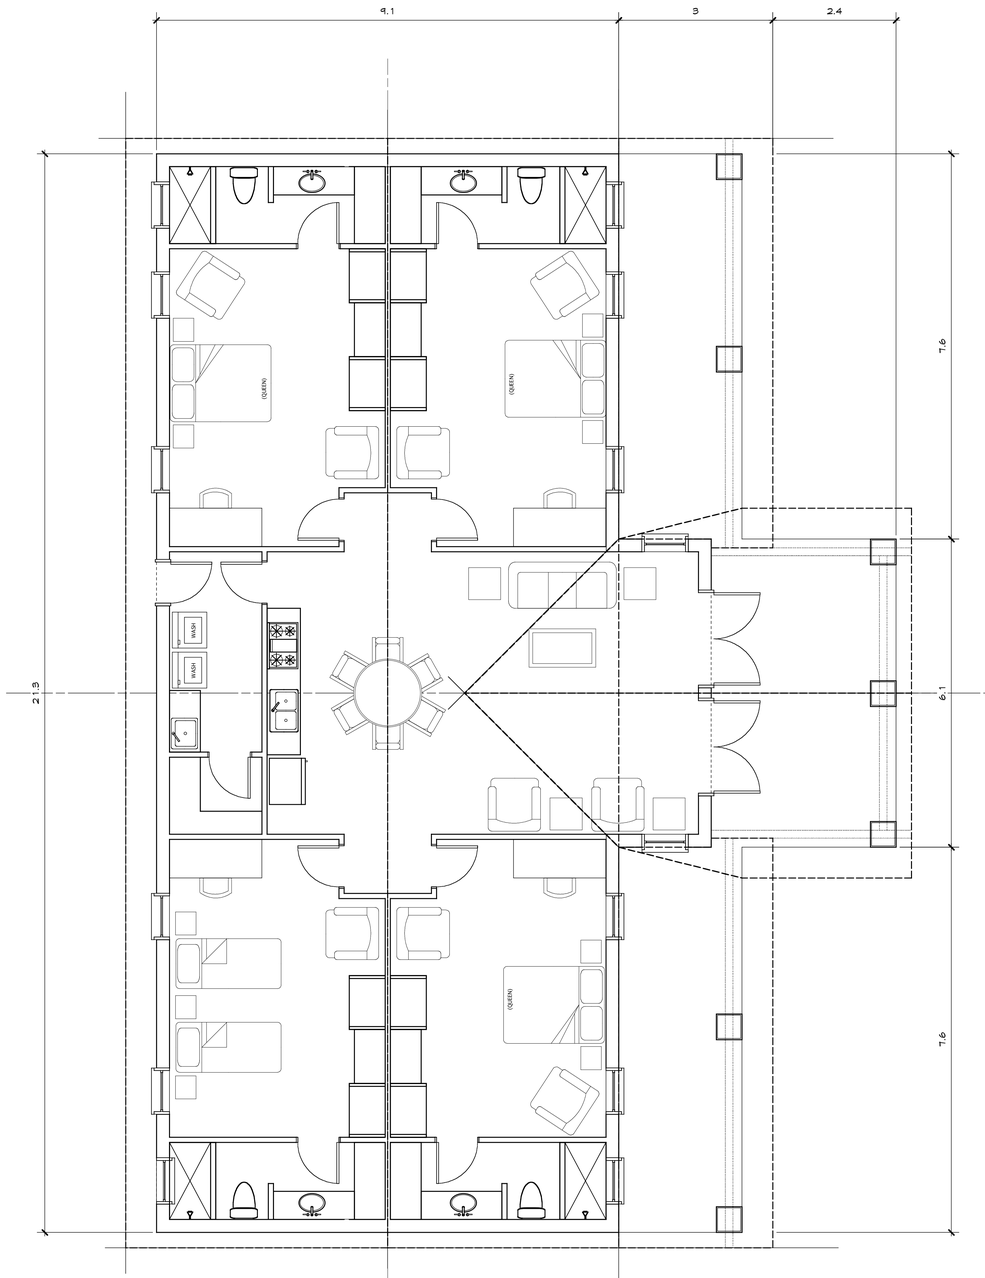

STAFF HOUSING

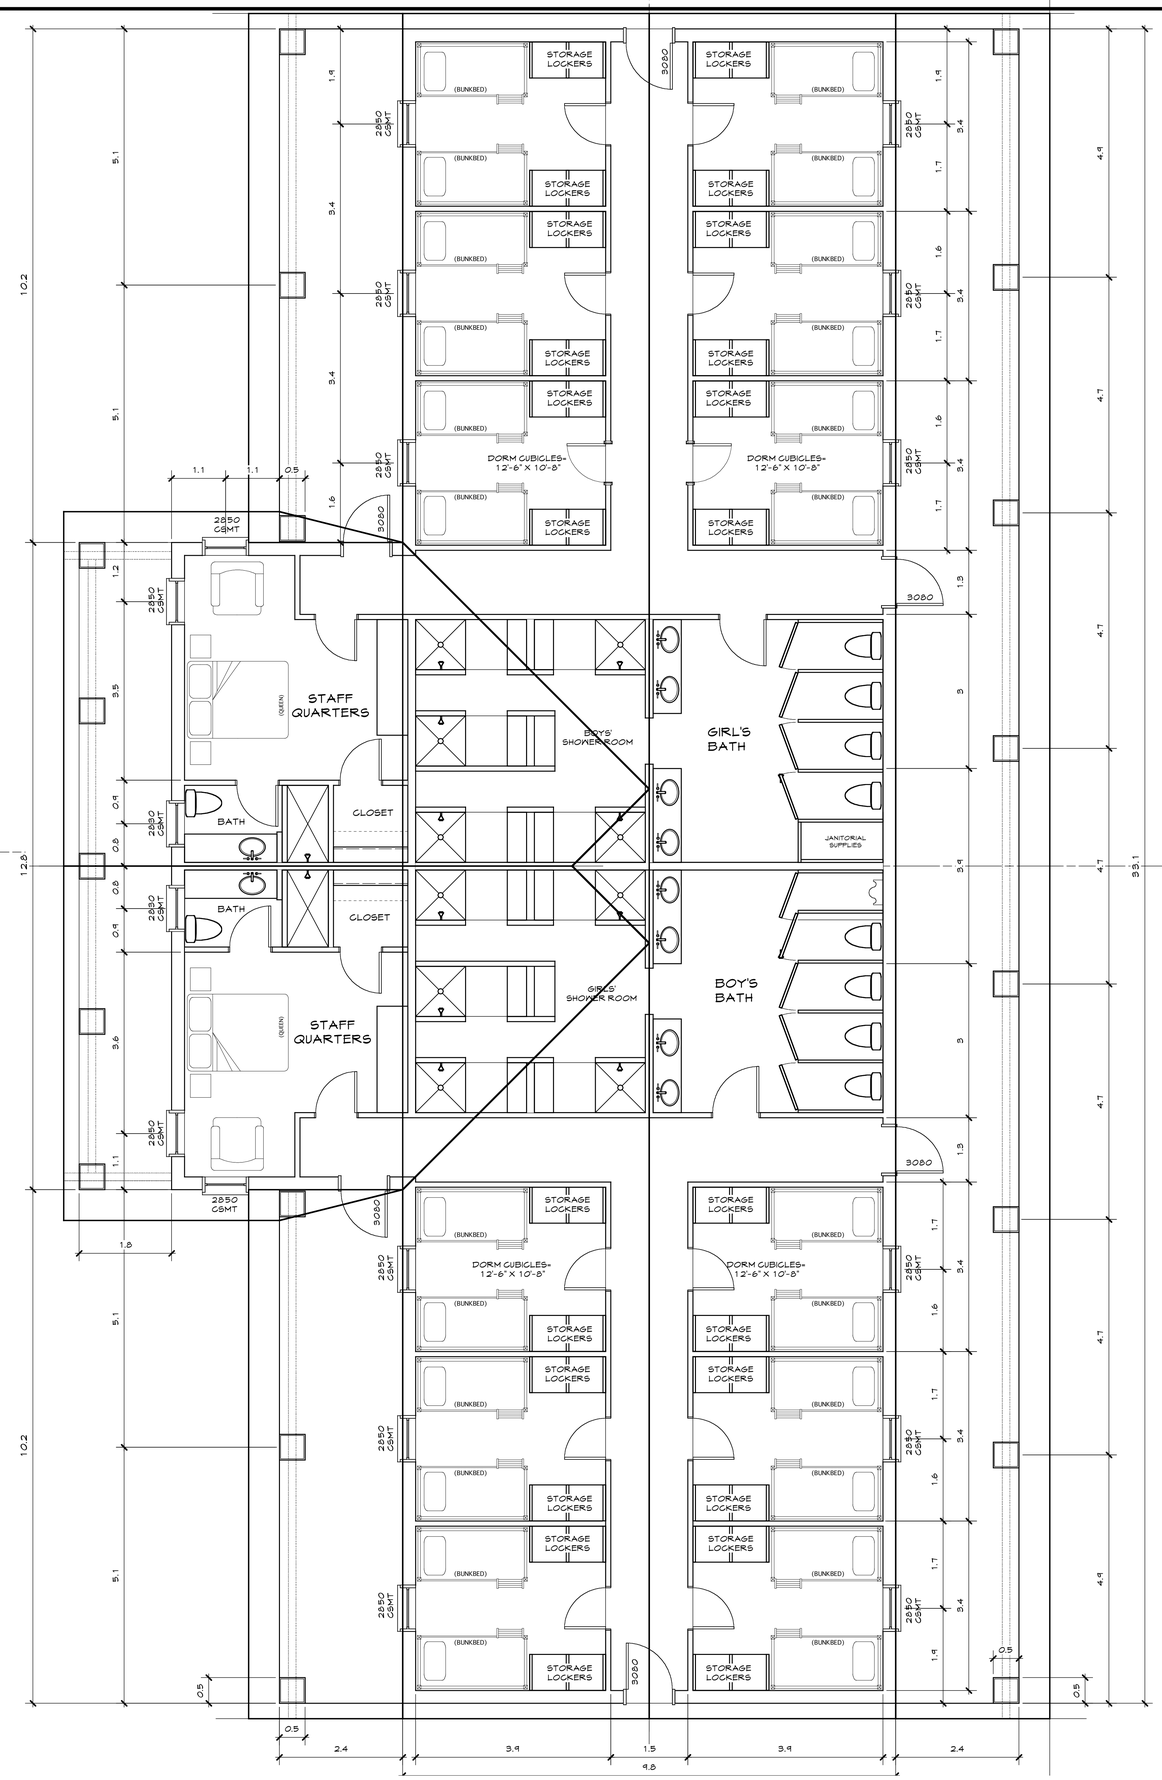

ORPHANAGE DORMITORIES

BLDG. DEPT. SUBMITTALS:

ISSUED FOR BIDDING:

PLAN CHECK APPROVAL:

ISSUED FOR CONSTRUCTION:

REVISIONS:

McNeely ◇ Moore
ARCHITECTURE

151 KALMUS DRIVE
SUITE C-160
COSTA MESA, CA 92626
PH: **714.444.4915**
FAX: 714.444.4913

KENYA ORPHANAGE

KENYA, AFRICA

STAFF HOUSING DORMITORIES

JUNE 8, 2004

SHEET

A4